DESIGN & CONSTRUCTION GROUP
THE GOVERNOR NELSON A. ROCKEFELLER
EMPIRE STATE PLAZA
ALBANY, NY 12242

ADDENDUM NO. 1 TO PROJECT NO. 47776

CONSTRUCTION, HVAC, PLUMBING AND ELECTRICAL WORK
RENOVATE TRAIN DEPOT
SARANAC LAKE TRAIN DEPOT
SARANAC LAKE, NY

October 27, 2026


NOTE: This Addendum forms a part of the Contract Documents. Insert it in the Project Manual. Acknowledge receipt of this Addendum in the space provided on the Bid Form.

GENERAL WORK DRAWINGS

1. Revised Drawing:
   a. Drawing No. G-003 noted Addendum No. 1, dated 10/26/2026, accompanies this Addendum and supersedes the same numbered previously issued drawing.

END OF ADDENDUM

Brady M. Sherlock, P.E.
Director, Division of Design
Design & Construction

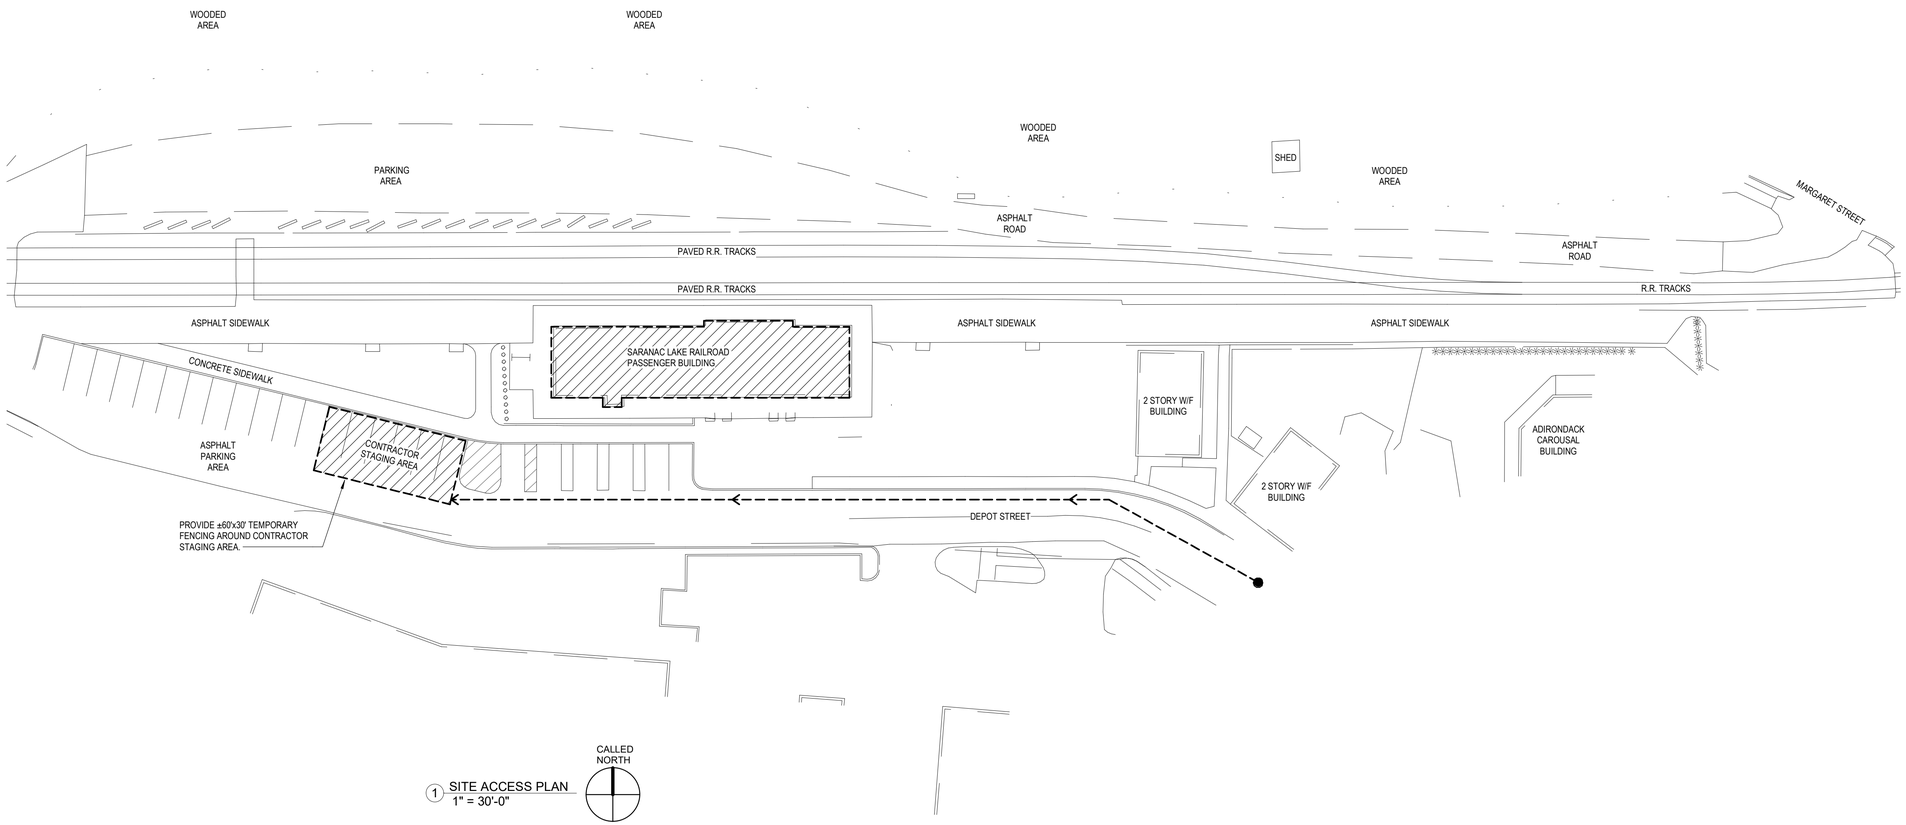

1 SITE ACCESS PLAN
1" = 30'-0"

36X24 PLOT SHEET

NEW YORK STATE | Office of General Services

DESIGN & CONSTRUCTION

CONSULTANT:

CERTIFICATE OF AUTHORIZATION #: 0018644

SAGE ENGINEERING ASSOCIATES, LLP

TO THE BEST OF THE ENGINEER'S KNOWLEDGE, BELIEF AND PROFESSIONAL JUDGEMENT, THESE PLANS AND/OR SPECIFICATION ARE IN COMPLIANCE WITH THE 2025 ENERGY CONSTRUCTION CODE OF NEW YORK STATE.

TO THE BEST OF THE ENGINEER'S KNOWLEDGE, BELIEF AND PROFESSIONAL JUDGEMENT, THESE PLANS AND/OR SPECIFICATION ARE IN COMPLIANCE WITH THE 2025 BUILDING CODE OF NEW YORK STATE.

WARNING:

THE ALTERATION OF THIS MATERIAL IN ANY WAY, UNLESS DONE UNDER THE DIRECTION OF A COMPARABLE PROFESSIONAL, I.E. ARCHITECT FOR AN ARCHITECT, ENGINEER FOR AN ENGINEER OR LANDSCAPE ARCHITECT FOR A LANDSCAPE ARCHITECT, IS A VIOLATION OF THE NEW YORK STATE EDUCATION LAW AND/OR REGULATIONS AND IS A CLASS 'A' MISDEMEANOR.

STATE OF NEW YORK · DAVID P. LAVELLE · 077491 · LICENSED PROFESSIONAL ENGINEER

REGISTRATION EXPIRES: 02/28/2029

CONTRACT: CONSTRUCTION, HVAC, PLUMBING, ELECTRICAL

TITLE: **RENOVATE TRAIN DEPOT**

LOCATION: **SARANAC LAKE TRAIN DEPOT**
42 DEPOT STREET
SARANAC LAKE, NY

CLIENT: **DEPARTMENT OF ENVIRONMENTAL CONSERVATION**

MARK	DATE	DESCRIPTION
	10/26/2026	ADDENDUM NO.1
	09/01/2026	BID DOCUMENT

PROJECT NUMBER:	47776 -C,H,P,E
DESIGNED BY:	MWM
DRAWN BY:	MWM
FIELD CHECK:	-
APPROVED:	DPL

SHEET TITLE:

SITE ACCESS & STAGING PLAN

DRAWING NUMBER

G-003

SHEET 3 OF 56