DESIGN & CONSTRUCTION GROUP
THE GOVERNOR NELSON A. ROCKEFELLER
EMPIRE STATE PLAZA
ALBANY, NY 12242

**ADDENDUM NO. 1 TO PROJECT NO. 47900**

**ELECTRICAL WORK**
**REPLACE NURSE CALL SYSTEM**
**HELEN HAYES HOSPITAL**
**ROUTE 9W**
**WEST HAVERSTRAW, NY**

October 16, 2026


**NOTE:** This Addendum forms a part of the Contract Documents. Insert it in the Project Manual. Acknowledge receipt of this Addendum in the space provided on the Bid Form.

**DRAWINGS**

1. Revised Drawing:
   a. Drawing No. E-502 noted Addendum 1, dated 10/16/2026, accompanies this Addendum and supersedes the same numbered previously issued drawing.

**END OF ADDENDUM**

Brady M. Sherlock, P.E.
Director, Division of Design
Design & Construction

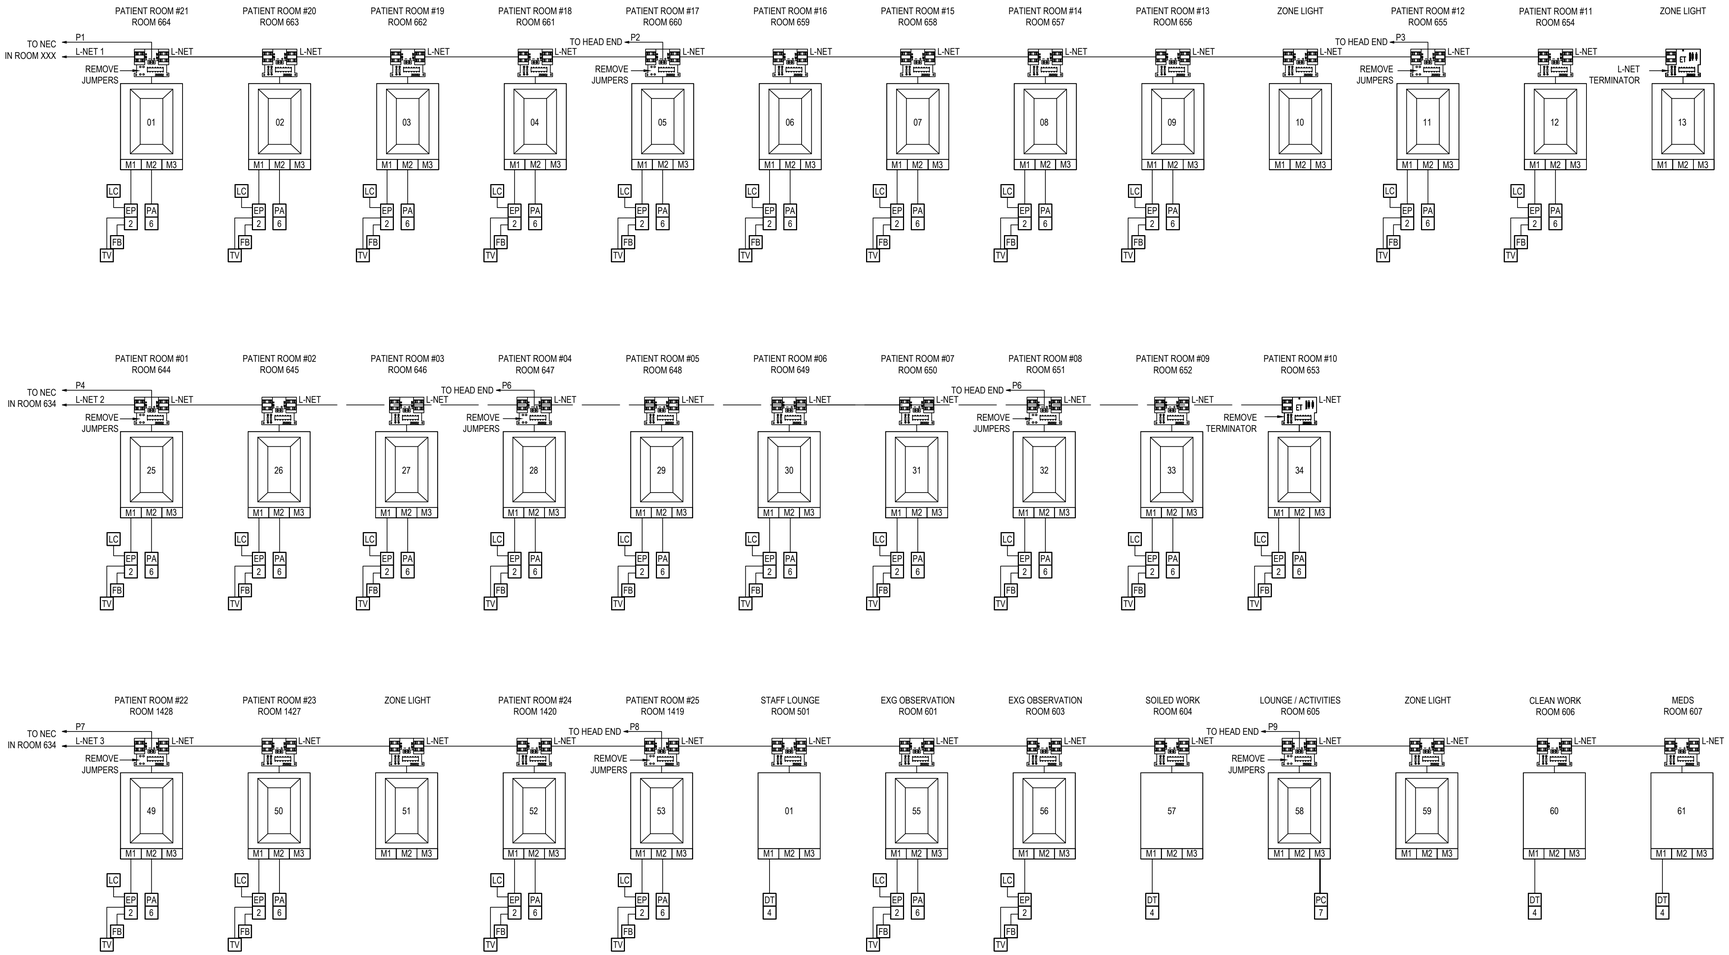


1 E-502 RISER DIAGRAM
SCALE: NOT TO SCALE

36x24 PLOT SHEET

NEW YORK STATE | Office of General Services
DESIGN & CONSTRUCTION

CONSULTANT

CERTIFICATE OF AUTHORIZATION #: 0018644

SAGE ENGINEERING ASSOCIATES, LLP

**TO THE BEST OF THE REGISTERED DESIGN PROFESSIONAL'S KNOWLEDGE, BELIEF AND PROFESSIONAL JUDGEMENT, THESE PLANS AND/OR SPECIFICATIONS ARE IN COMPLIANCE WITH THE 2025 ENERGY CODE.**

**TO THE BEST OF THE REGISTERED DESIGN PROFESSIONAL'S KNOWLEDGE, BELIEF AND PROFESSIONAL JUDGEMENT, THESE PLANS AND/OR SPECIFICATIONS ARE IN COMPLIANCE WITH THE 2025 UNIFORM CODE.**

WARNING:

THE ALTERATION OF THIS MATERIAL IN ANY WAY, UNLESS DONE UNDER THE DIRECTION OF A COMPARABLE PROFESSIONAL, I.E. ARCHITECT FOR AN ARCHITECT, ENGINEER FOR AN ENGINEER OR LANDSCAPE ARCHITECT FOR A LANDSCAPE ARCHITECT, IS A VIOLATION OF THE NEW YORK STATE EDUCATION LAW AND/OR REGULATIONS AND IS A CLASS 'A' MISDEMEANOR.

REGISTRATION EXPIRES: 10/31/2026

CONTRACT:
ELECTRICAL

TITLE:
REPLACE NURSE CALL SYSTEM

LOCATION:
HELEN HAYES HOSPITAL
ROUTE 9W
WEST HAVERSTRAW, NY

CLIENT:
NYS DEPARTMENT OF HEALTH

| MARK | DATE | DESCRIPTION |
|---|---|---|
| 1 | 10/16/2026 | ADDENDUM 1 |
| | 08/18/2026 | BID DOCUMENT |

| | |
|---|---|
| PROJECT NUMBER: | **47900 - E** |
| DESIGNED BY: | DLB |
| DRAWN BY: | AJ |
| FIELD CHECK: | – |
| APPROVED: | MOM |

SHEET TITLE:
DETAILS–RISER DIAGRAM

DRAWING NUMBER:
E–502

SHEET 10 OF 14