



Office of General Services

DESIGN & CONSTRUCTION GROUP
THE GOVERNOR NELSON A. ROCKEFELLER
EMPIRE STATE PLAZA
ALBANY, NY 12242

ADDENDUM NO. 1 TO PROJECT NO. 47000

CONSTRUCTION WORK
PROVIDE FIRE PROTECTION MODIFICATIONS
CORNING TOWER
EMPIRE STATE PLAZA
ALBANY, NY 12242

October 10, 2025

NOTE: This Addendum forms a part of the Contract Documents. Insert it in the Project Manual. Acknowledge receipt of this Addendum in the space provided on the Bid Form.
--

DRAWINGS

1. Addendum Reference Drawing
 - a. Drawing No. RD-001, noted "ADDENDUM DRAWING 10/10/2025" accompanies this Addendum.

END OF ADDENDUM

Brady Sherlock, P.E.
Director, Division of Design
Design & Construction

CONSULTANT

FOR
REFERENCE
ONLY
UNCONTROLLED DOCUMENT

WARNING:
THE ALTERATION OF THIS MATERIAL IN ANY WAY, UNLESS DONE UNDER THE DIRECTION OF A COMPARABLE PROFESSIONAL, I.E. ARCHITECT FOR AN ARCHITECT, ENGINEER FOR AN ENGINEER OR LANDSCAPE ARCHITECT FOR A LANDSCAPE ARCHITECT, IS A VIOLATION OF THE NEW YORK STATE EDUCATION LAW AND/OR REGULATIONS AND IS A CLASS 'A' MISDEMEANOR.

CONSTRUCTION

TITLE: PROVIDE FIRE PROTECTION MODIFICATIONS

LOCATION: CORNING TOWER
EMPIRE STATE PLAZA
ALBANY, NY


CLIENT: NEW YORK STATE OFFICE OF
GENERAL SERVICES

MARK	DATE	DESCRIPTION
01	10/09/2025	ADDENDUM 01

PROJECT NUMBER: 47000 - C
DESIGNED BY: STB
DRAWN BY: STB
FIELD CHECK: STB
APPROVED: RTK

SHEET TITLE:
REFERENCE DRAWING
30TH FLOOR FIRE
PUMP ROOM

DRAWING NUMBER:
RD-001

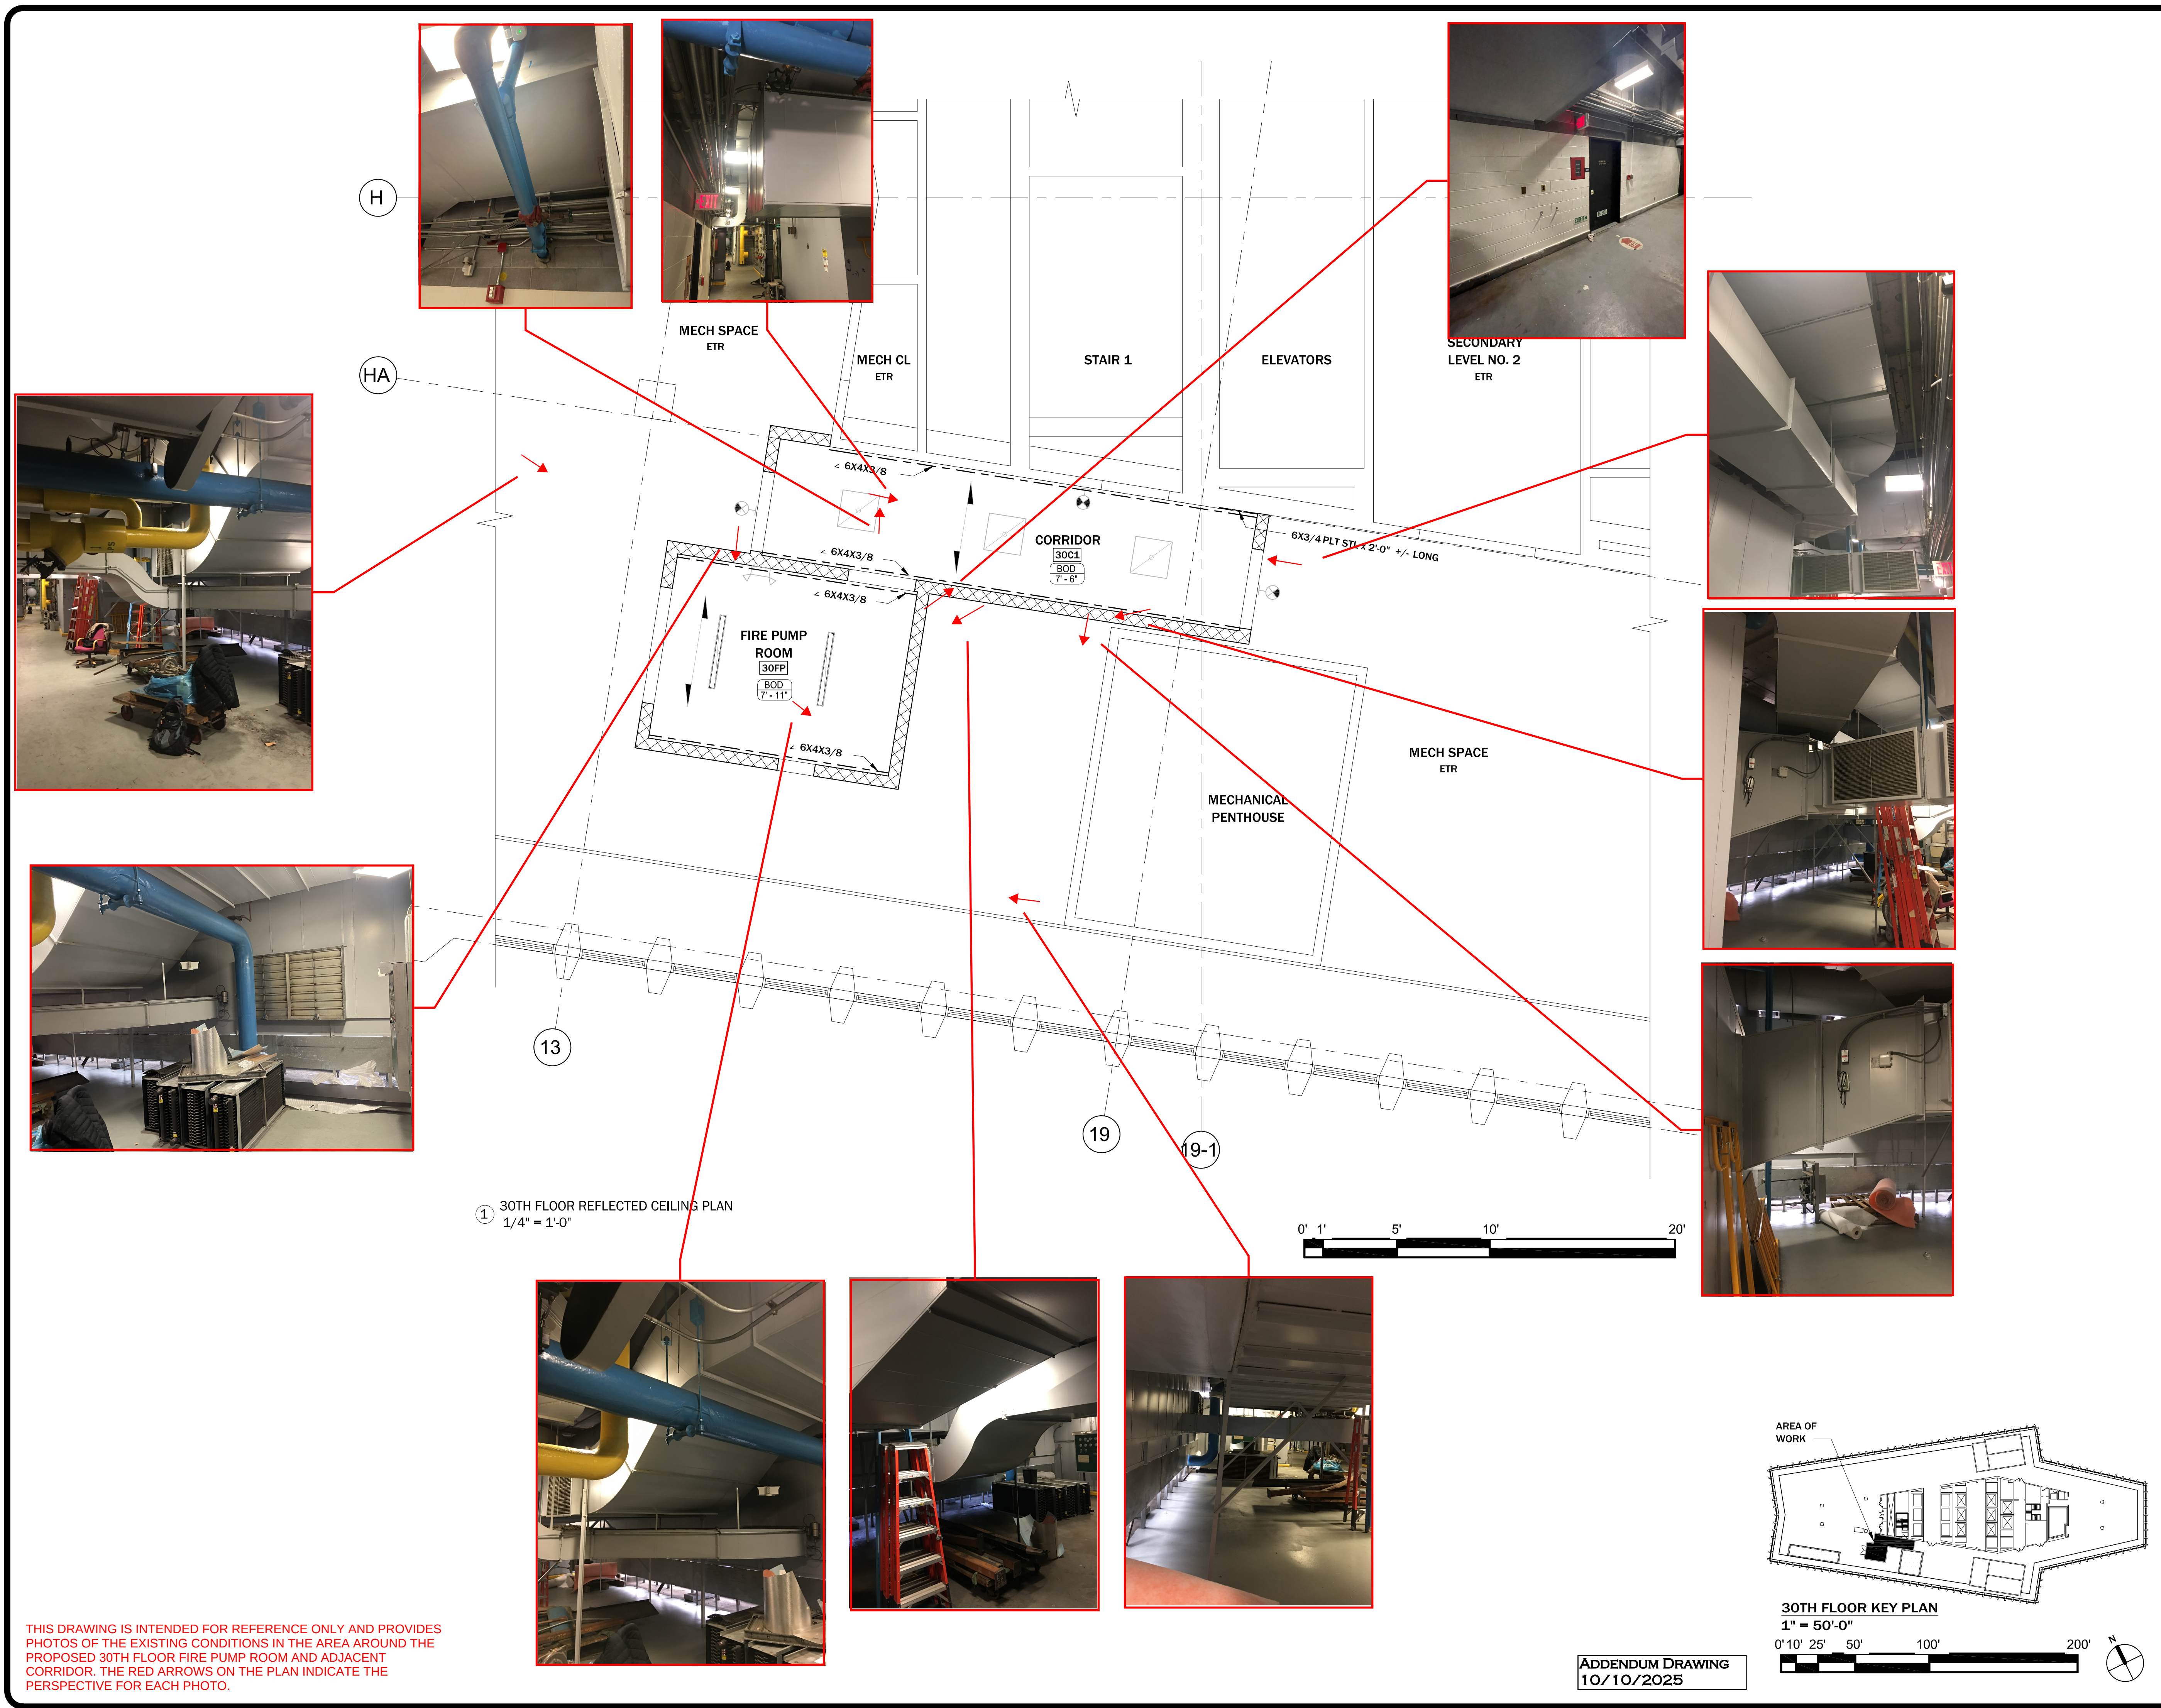

THIS DRAWING IS INTENDED FOR REFERENCE ONLY AND PROVIDES PHOTOS OF THE EXISTING CONDITIONS IN THE AREA AROUND THE PROPOSED 30TH FLOOR FIRE PUMP ROOM AND ADJACENT CORRIDOR. THE RED ARROWS ON THE PLAN INDICATE THE PERSPECTIVE FOR EACH PHOTO.